


LEGEND

- Benchmark
- Foul water sewer
- Street Lamp
- Substock
- Water valve
- Water meter
- Gate
- Fence
- Proposed sewer line
- Proposed sewer manhole
- Proposed water line
- Proposed concrete boundary wall

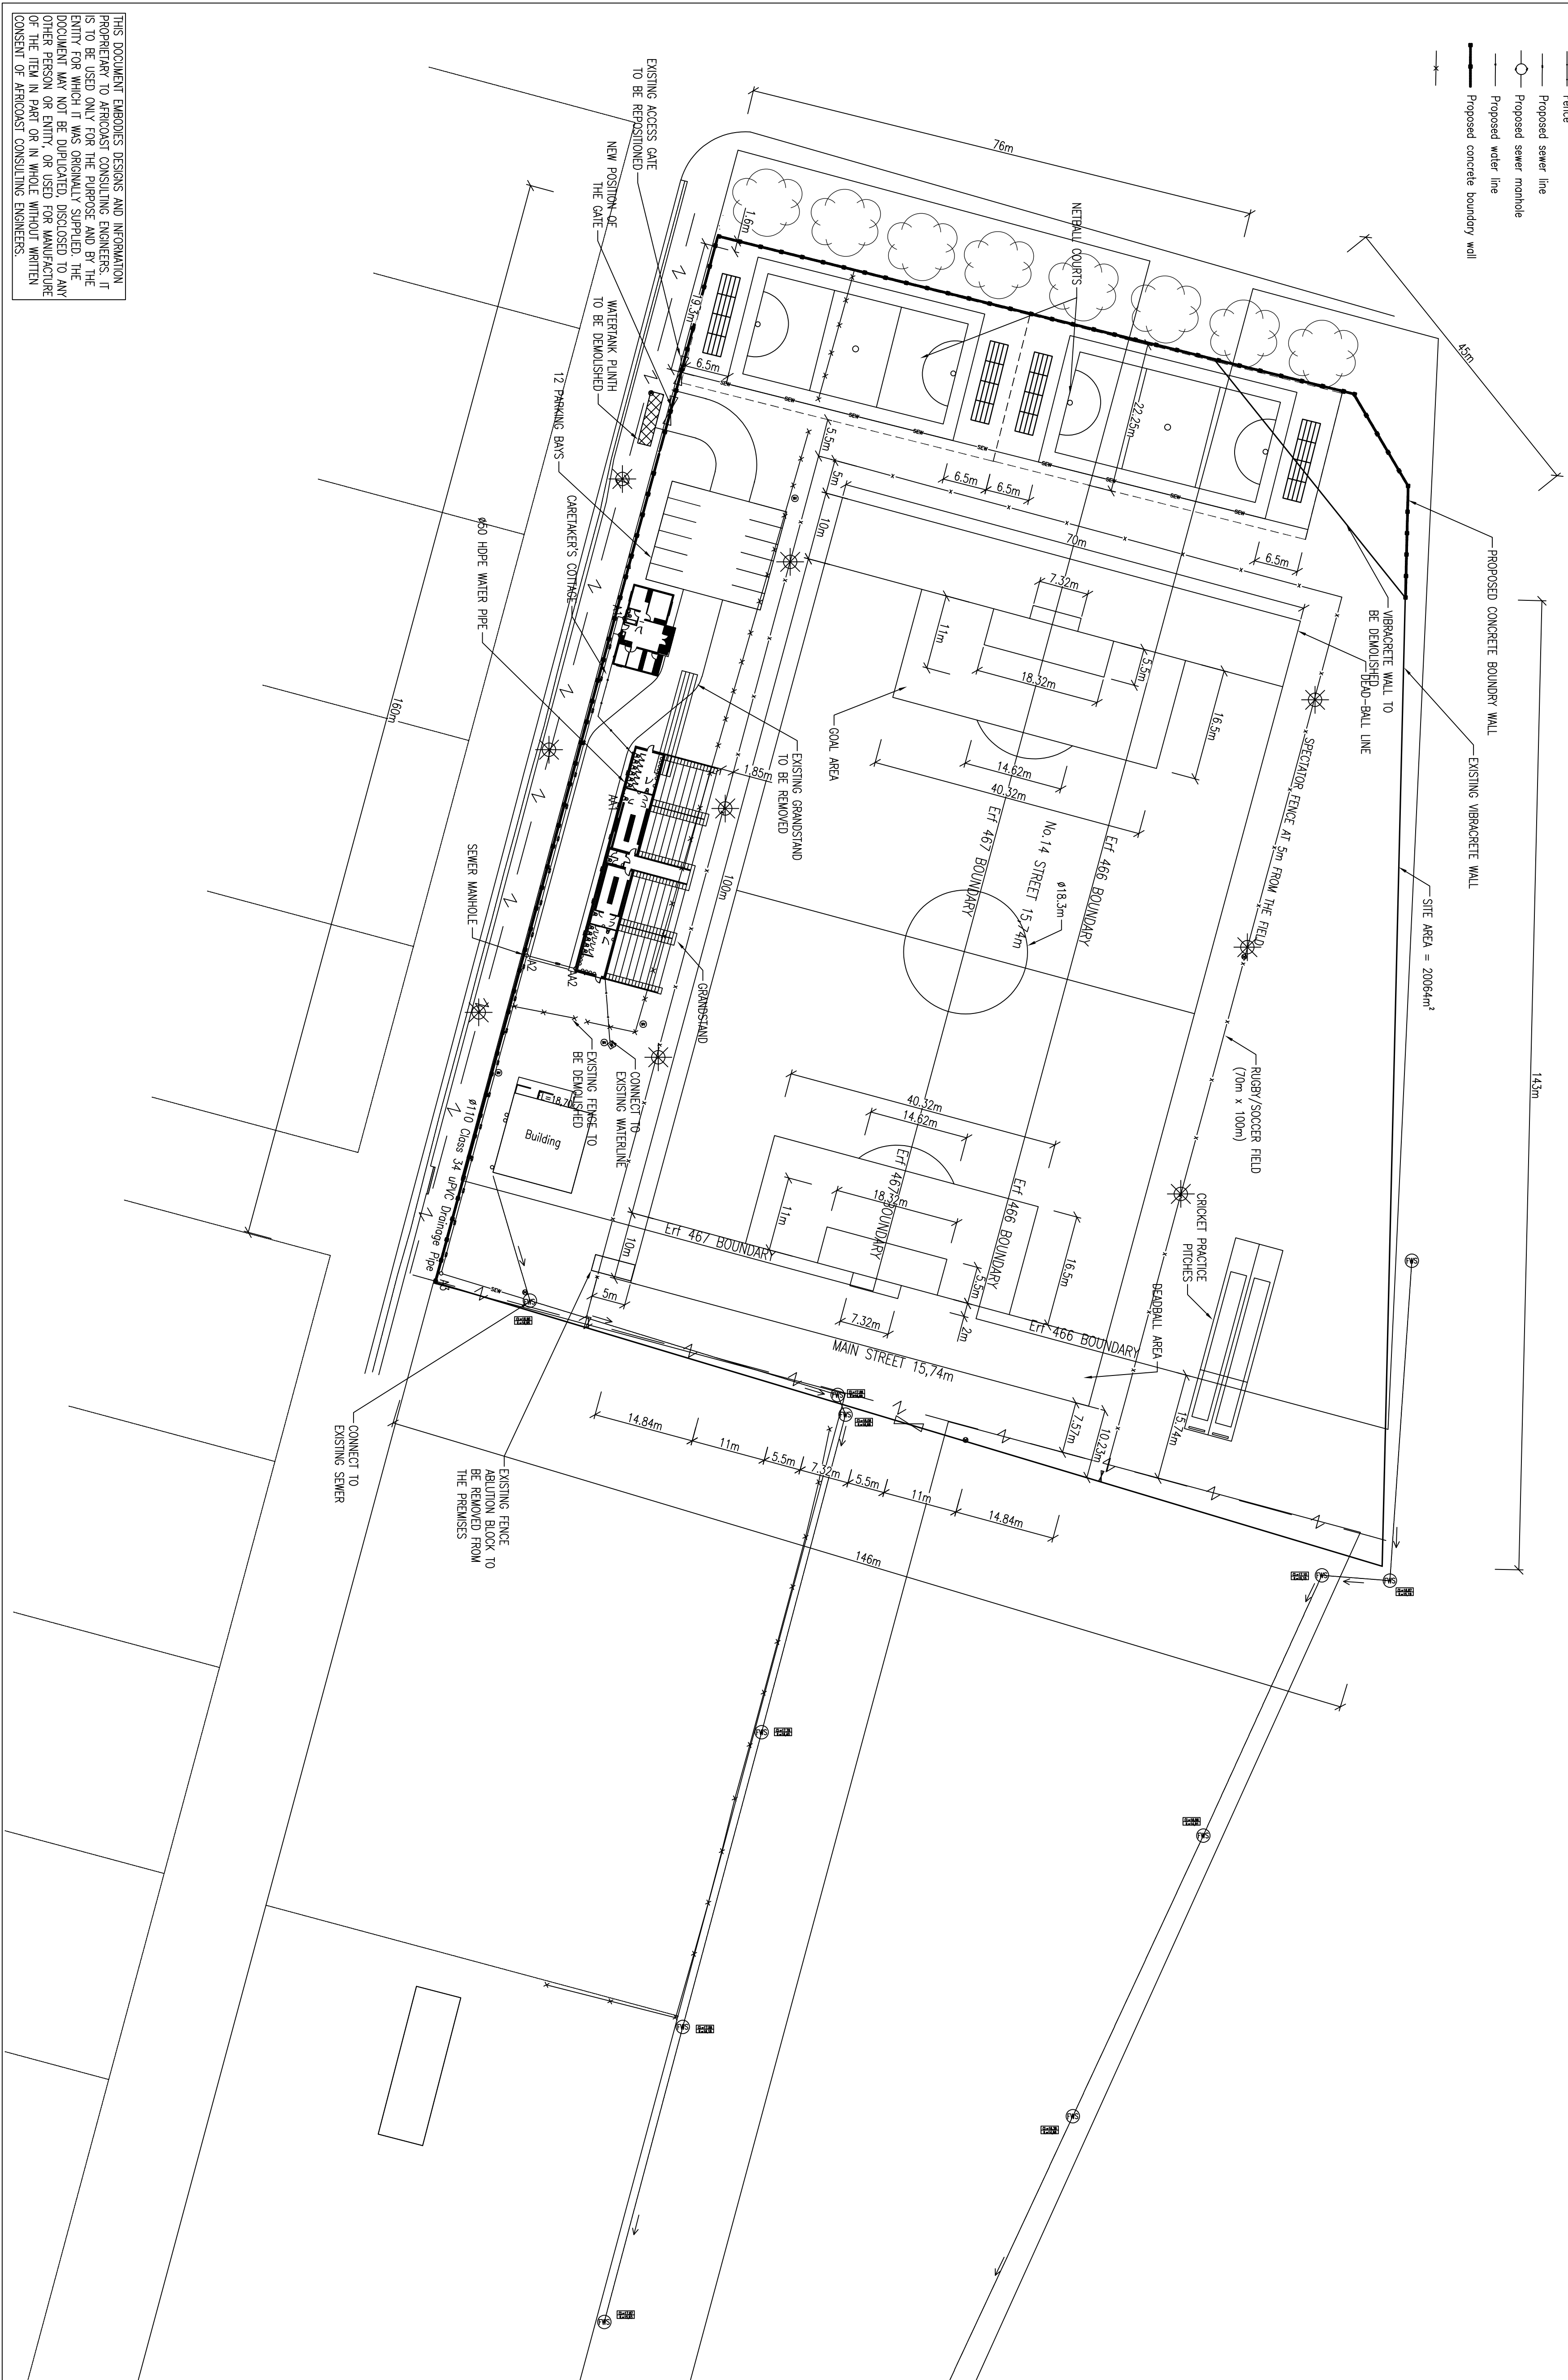

Benchmark Data
BM1 : 11257.08 3744933.60 @ 20.11 – Drill hole on platform
BM2 : 11169.40 3745015.60 @ 17.39 – Drill hole in concrete
BM3 : 11210.75 3745088.21 @ 17.65 – Drill hole on foundation
BM4 : 11275.05 3745067.21 @ 18.89 – Drill hole on manhole

GENERAL NOTES

1. -

DRAWING NUMBER CODES

DISCIPLINE	SUBDISCIPLINE No.	STATUS	TURNER
WAT	IS	LONGSECTION	TEN
RD	XS	CROSS SECTION	PRE
EW	DET	DETAILS	CON
STR	ARR	ARRANGEMENT	NO BUILT

FILE NAME: AFR2163-GEN-GA-001-TEN-00.dwg
PLOT STYLE: aia-plot.ctb
PLOT SCALE: 1:1

DRG STD CHECKED

NO.	DRWN	DESCRIPTION	REV	DATE
01	01	01	01	24/10/2024
02	02	02	02	16/09/2024
03	03	03	03	24/10/2024
04	04	04	04	24/10/2024
05	05	05	05	24/10/2024
06	06	06	06	24/10/2024
07	07	07	07	24/10/2024
08	08	08	08	24/10/2024

PROJECT DIRECTOR:

PROJECT MANAGER:

DATE

KOUGA MUNICIPALITY

PROJECT:

UPGRADING OF THE PHILLIPPSVILLE
SPORTS FACILITY IN HANKEY

TITLE:

GENERAL ARRANGEMENT

DRAWING NUMBER :

PROJECT No.	DISCIPLINE	SUB No.	DRG No.	STATUS	REVISION
AFR2163	GEN	GA	001	TEN	00

THIS DOCUMENT EMBODIES DESIGNS AND INFORMATION PROPRIETARY TO AFRICOAST CONSULTING ENGINEERS. IT IS TO BE USED ONLY FOR THE PURPOSE AND BY THE PERSON TO WHOM IT WAS SPECIFICALLY ISSUED. THE DOCUMENT AND ITS CONTENTS ARE NOT TO BE REPRODUCED, COPIED, OR IN ANY MANNER USED FOR MANUFACTURE OF THE ITEM IN PART OR IN WHOLE WITHOUT WRITTEN CONSENT OF AFRICOAST CONSULTING ENGINEERS.